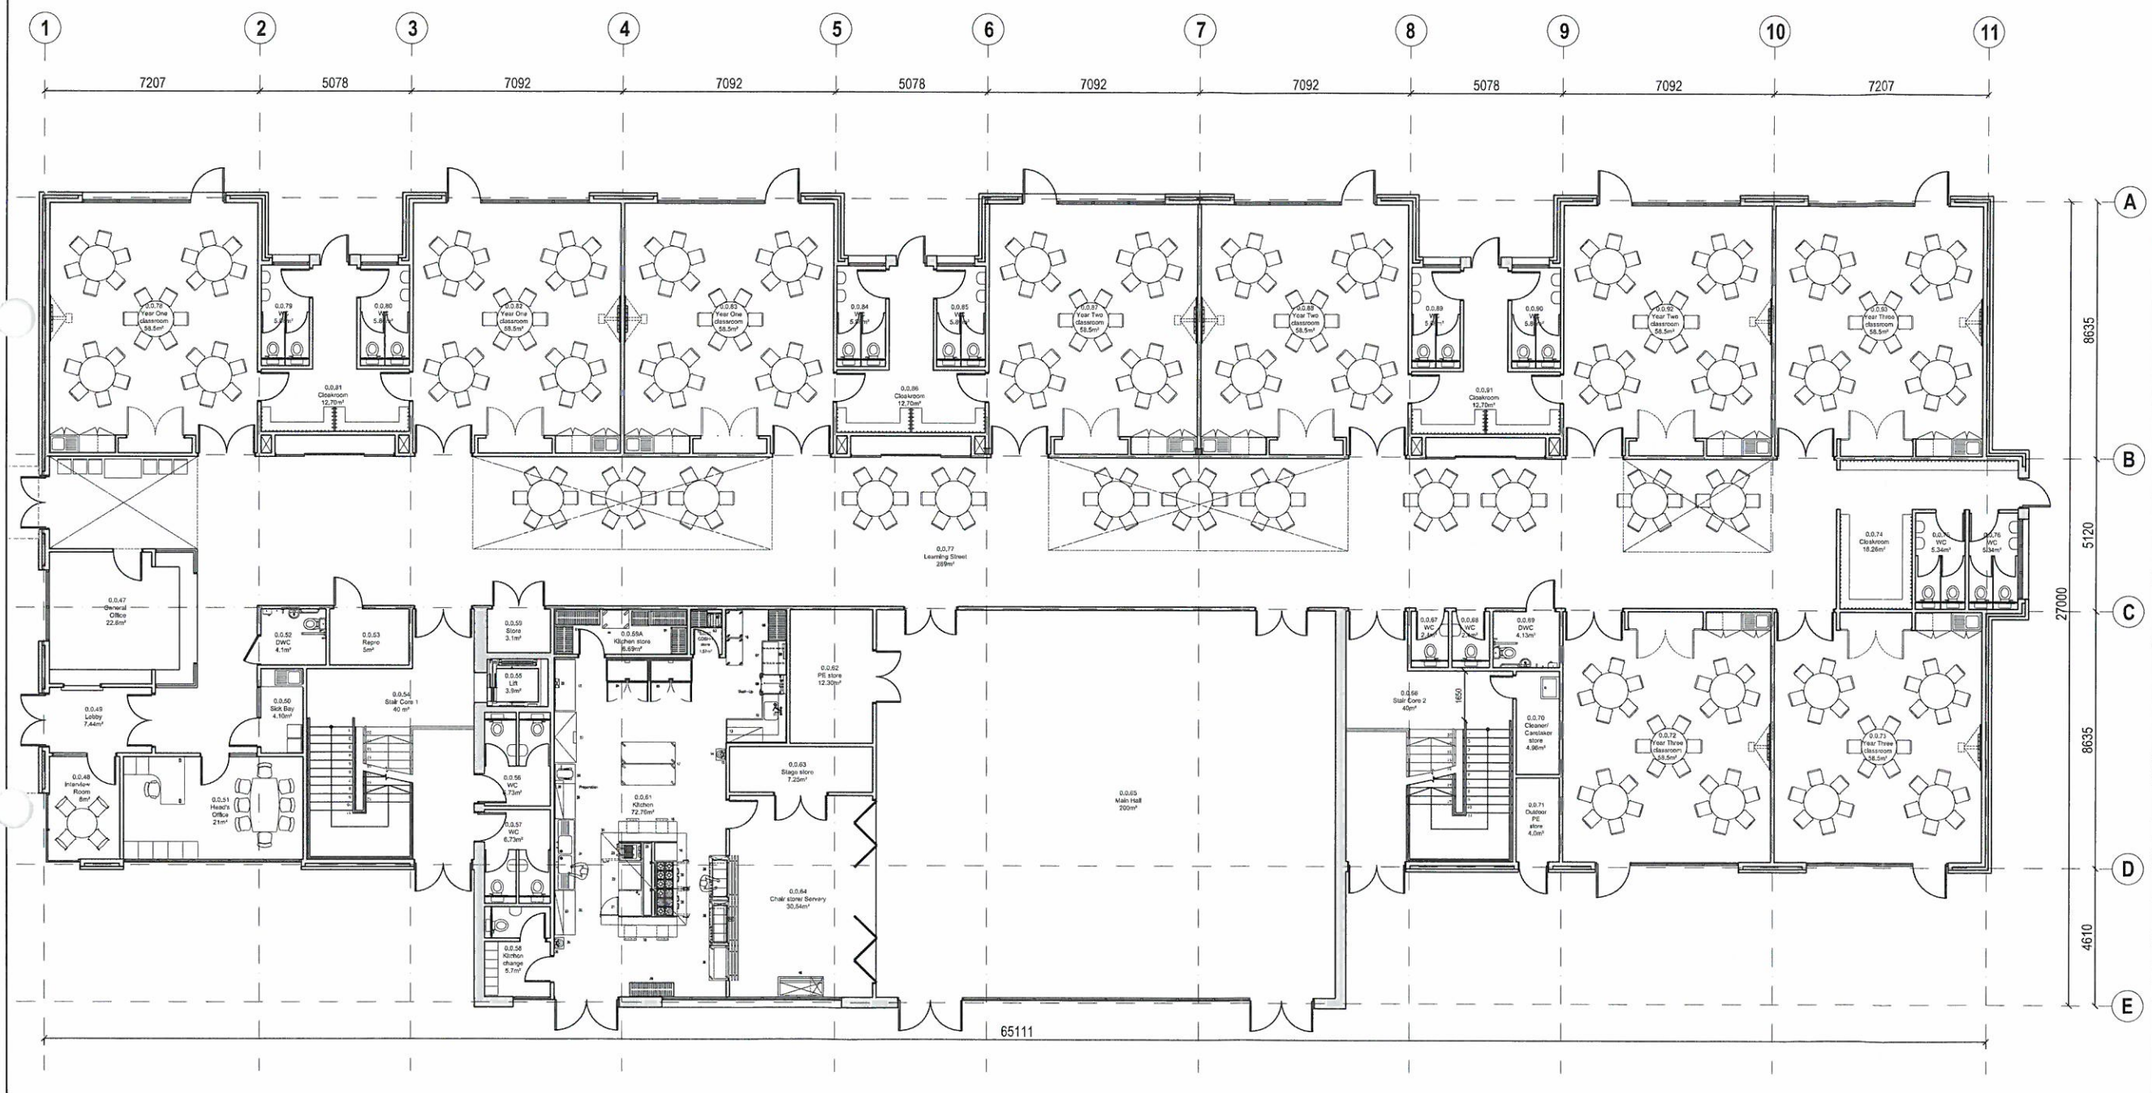

A
P4153
PROPOSED NEW BUILD GROUND FLOOR PLAN
1:100

ATKINS

NOTES

ALL MEASUREMENTS ARE IN MILLIMETRES UNLESS STATED OTHERWISE.

FOR PLANNING

IN ADDITION TO THE HAZARDS/RISKS NORMALLY ASSOCIATED WITH THE TYPES OF WORK DETAILED ON THIS DRAWING, NOTE THE FOLLOWING SIGNIFICANT RESIDUAL RISKS :-

ITEM	HAZARD	RISK

REV	DESCRIPTION	BY	DATE	CHK'D	AUTH

ATKINS
Atkins Limited
4th Floor, The Octagon
27 Middleborough
Colchester, Essex
CO1 1TG
England
Telephone +44(0)1206 732000
Fax +44(0)1206 732020

CLIENT: Cambridgeshire County Council

PROJECT: THORNDOWN PRIMARY SCHOOL

TITLE: PROPOSED NEW BUILD GROUND FLOOR PLAN

SCALE:	ORIGINAL SIZE:	DESIGNED:	DRAWN:	CHECKED:	AUTHORISED:
1:100	A1	RC	AV	RC	RC
	OFFICE: COL	DATE: AUG 12	DATE: AUG 12	DATE: AUG 12	DATE: AUG 12

PROJECT NO:	DISCIPLINE:	TYPE:	CODE:	DRG NO:	REV:
5109637	A	P	P	4153	P1

PROJECT NO. 5109637 / DISCIPLINE A / TYPE P / CODE P / DRG NO. 4153 / REV. P1